

1 Somerset Villas Corseley Road, Groombridge - TN3 9RR

Tunbridge Wells

Guide Price £595,000

bracketts est. 1828





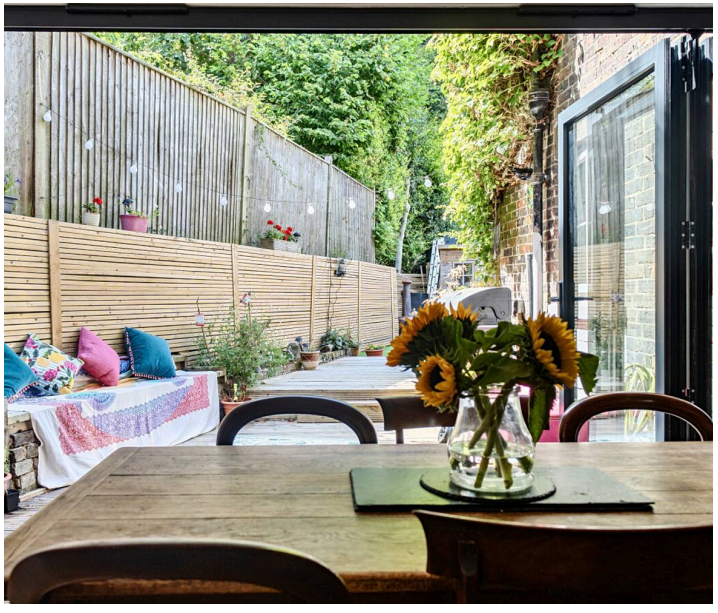

1 Somerset Villas Corseley Road

Groombridge, Tunbridge Wells

- Guide Price £595,000 to £615,000
- Extended Victorian Family Home
- Picturesque Village Lifestyle
- Downstairs Playroom / Office
- Generous Loft with Staircase Access
- Driveway Parking for Multiple Vehicles
- Tunbridge Wells Approx 5 miles
- Connections to London Via Ashurst, Eridge and Tunbridge Wells Station
- St. Thomas Primary School 0.2 miles
- EPC Rating D

Council Tax band: D

Tenure: Freehold









Somerset Villas, Corseley Road, Groombridge, Tunbridge Wells, TN3

Approximate Area = 1697 sq ft / 157.6 sq m
Limited Use Area(s) = 267 sq ft / 24.8 sq m
Total = 1964 sq ft / 182.4 sq m
For identification only - Not to scale

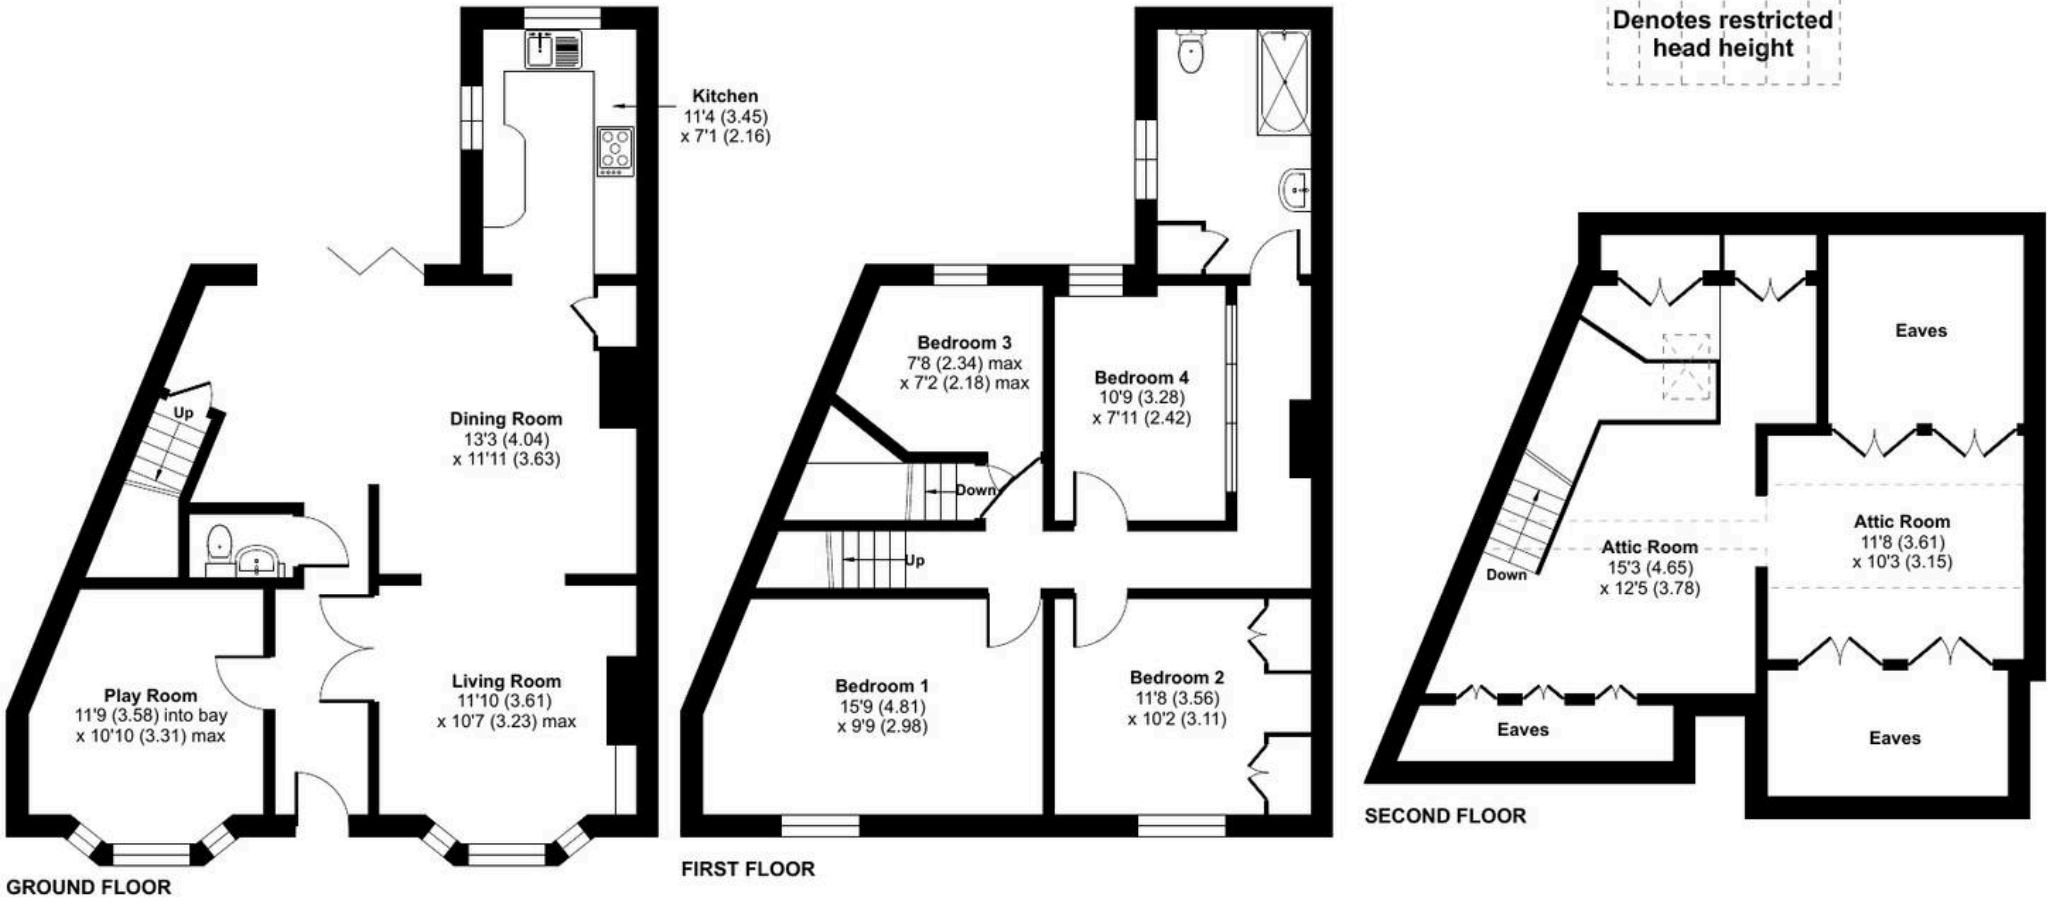

Floor plan produced in accordance with RICS Property Measurement 2nd Edition,
Incorporating International Property Measurement Standards (IPMS2 Residential). ©nichecom 2026.
Produced for Bracketts llp. REF: 1500178