

Judd Road, Tonbridge TN9

Guide Price £625,000 - £650,000

bracketts est. 1828







- Three Bedroom Detached Home
- Sought After Road In South Tonbridge
- Detached Garage & Driveway
- Beautiful Rear Garden
- Close Proximity To High Street & Mainline Station
- Close To Local Schools

Guide Price- £625,000 - £650,000

Bracketts are delighted to offer for sale this well presented, detached family home situated on a popular and desirable road in south Tonbridge. Benefitting from a good sized plot and far reaching views, this lovely home is within a close proximity to Tonbridge high street, mainline station and a number of local nurseries, primary, secondary and grammar schools within the town. Internally the property comprises entrance hall, through dining / living room and separate kitchen. Upstairs, there are three bedrooms and a large family bathroom. Outside there is driveway providing off road parking to the front and a large single garage with additional storage sheds behind, including a fully working and updated W/C. To the rear of the property is an enclosed rear garden with established borders and flower beds, as well as outdoor seating areas. We strongly recommend viewing this lovely home at your earliest convenience.

Council Tax band: D

Tenure: Freehold










Judd Road, Tonbridge, TN9

Approximate Area = 919 sq ft / 85.3 sq m
Garage = 159 sq ft / 14.7 sq m
Outbuilding = 59 sq ft / 5.4 sq m
Total = 1137 sq ft / 105.4 sq m
For identification only - Not to scale

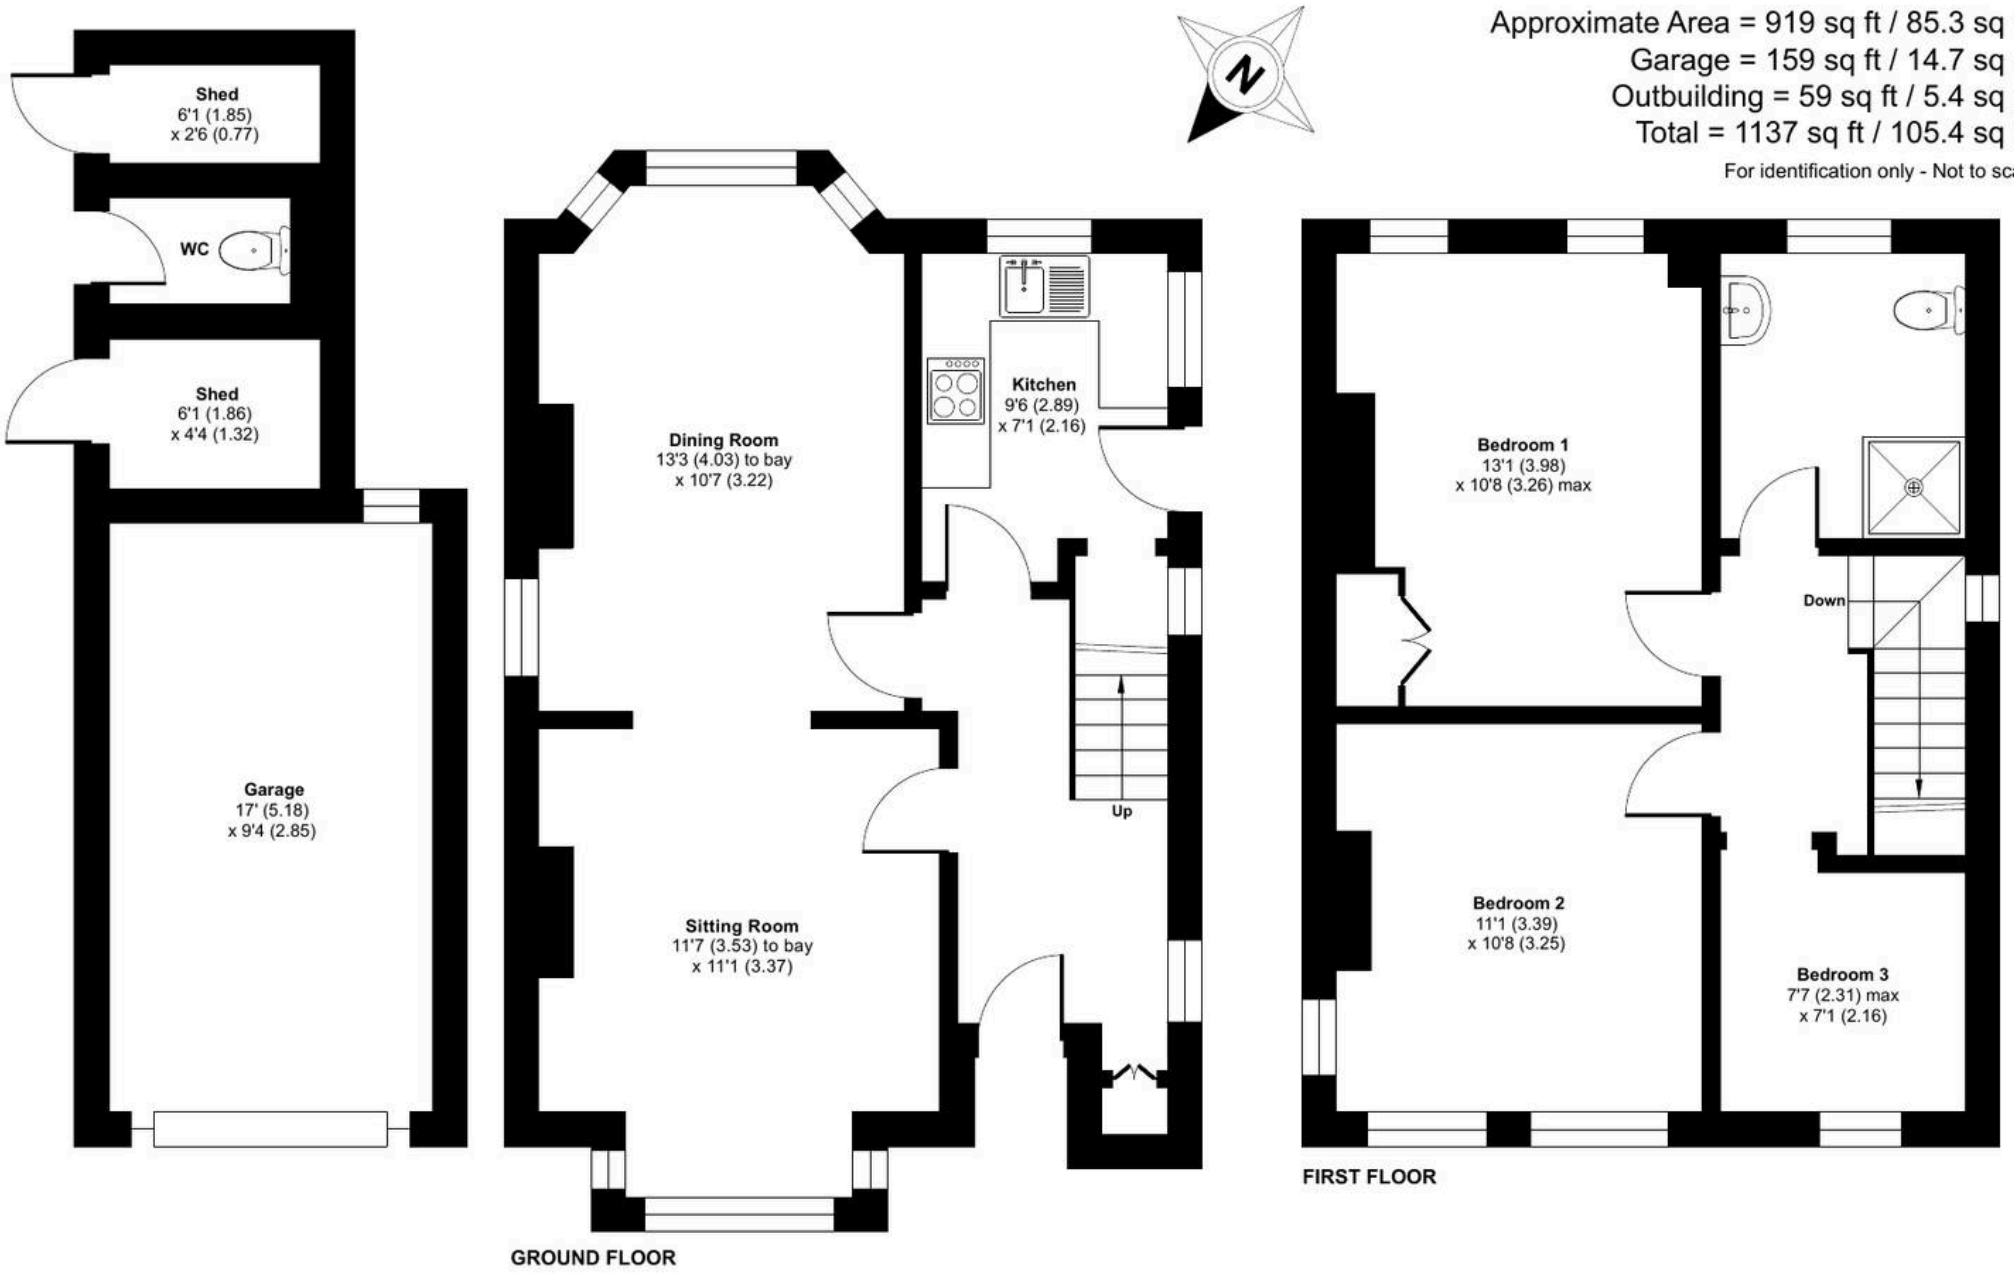

Floor plan produced in accordance with RICS Property Measurement 2nd Edition,
Incorporating International Property Measurement Standards (IPMS2 Residential). ©nichecom 2026.
Produced for Bracketts llp. REF: 1472989