


# The Terrace Maidstone Road, Hadlow – TN11 0DL

In Excess of £625,000

bracketts est. 1828







Offered for sale is this unique and extended four-bedroom Victorian end-of-terrace home, ideally situated in the heart of the popular village of Hadlow, within easy reach of its excellent range of local amenities.


The property offers particularly generous and versatile accommodation, comprising an entrance hall, sitting room and an impressive open-plan kitchen/breakfast area, which offers a substantial entertaining space. There is also a useful ground floor cloakroom/WC and an additional reception room, ideally suited as a study, playroom or snug.

To the first floor are four well-proportioned bedrooms and a family bathroom, with the principal bedroom further benefiting from its own shower cubicle.

Externally, the property enjoys a driveway to the front providing off-road parking, together with a good-sized rear garden. Of particular note is the detached two-storey outbuilding, which offers an exciting degree of versatility. Complete with power, lighting and a shower room, this additional space lends itself to a variety of uses, including a self-contained annexe (subject to any necessary consents), Airbnb/guest accommodation, home office, studio or additional leisure space.






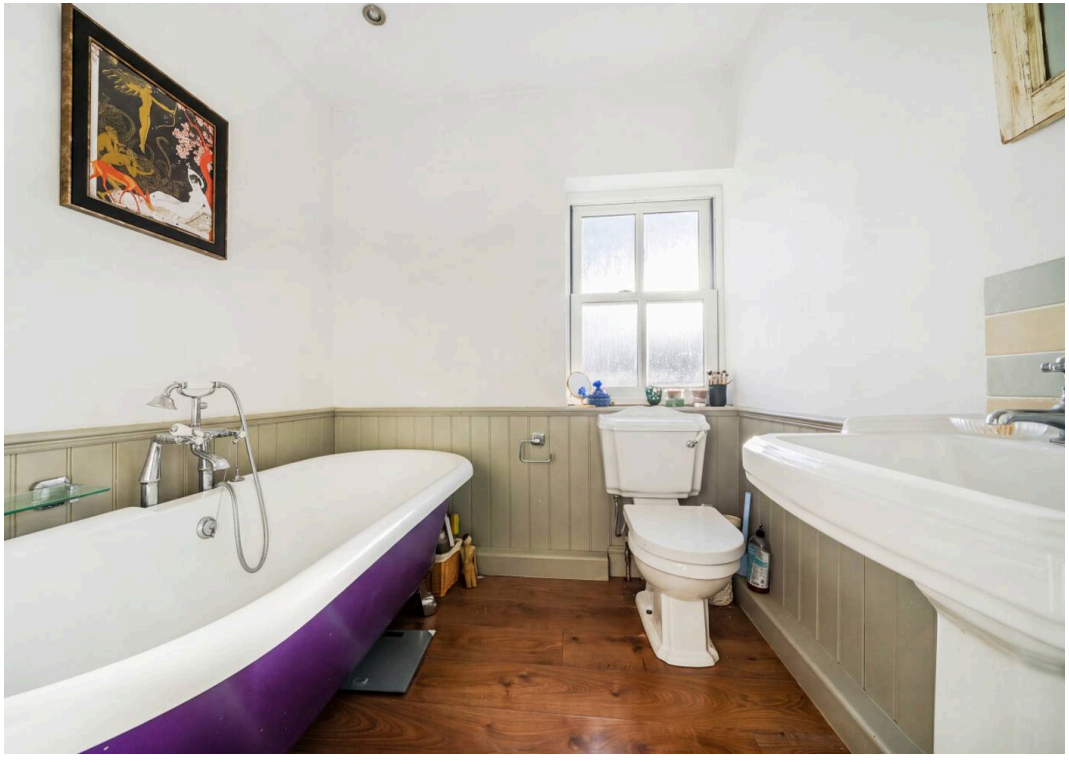



# The Terrace, Maidstone Road, Hadlow, Tonbridge, TN11

Approximate Area = 1193 sq ft / 110.8 sq m
Limited Use Area(s) = 32 sq ft / 2.9 sq m
Outbuildings = 356 sq ft / 33 sq m
Total = 1581 sq ft / 146.7 sq m
For identification only - Not to scale

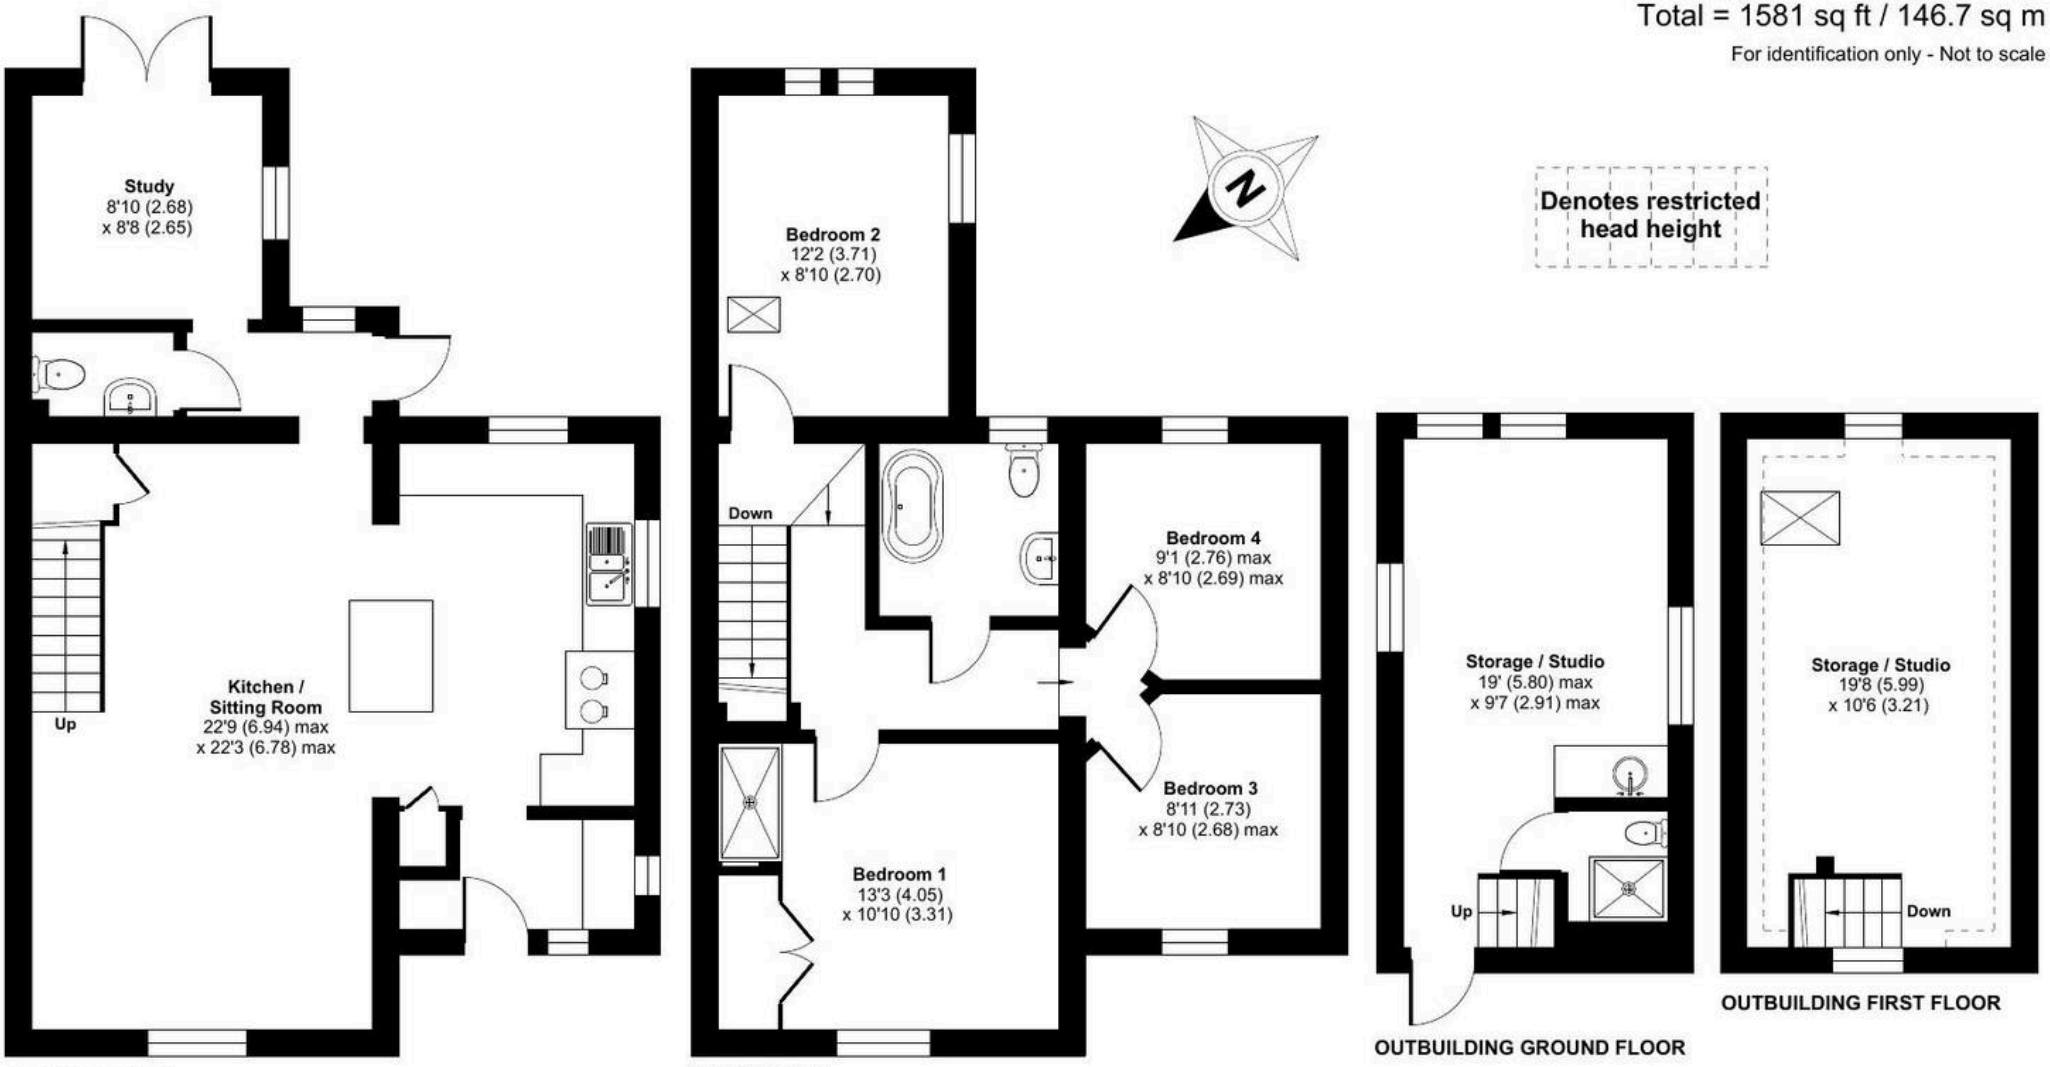


Floor plan produced in accordance with RICS Property Measurement 2nd Edition,
Incorporating International Property Measurement Standards (IPMS2 Residential). ©nichecom 2026.
Produced for Bracketts llp. REF: 1543080